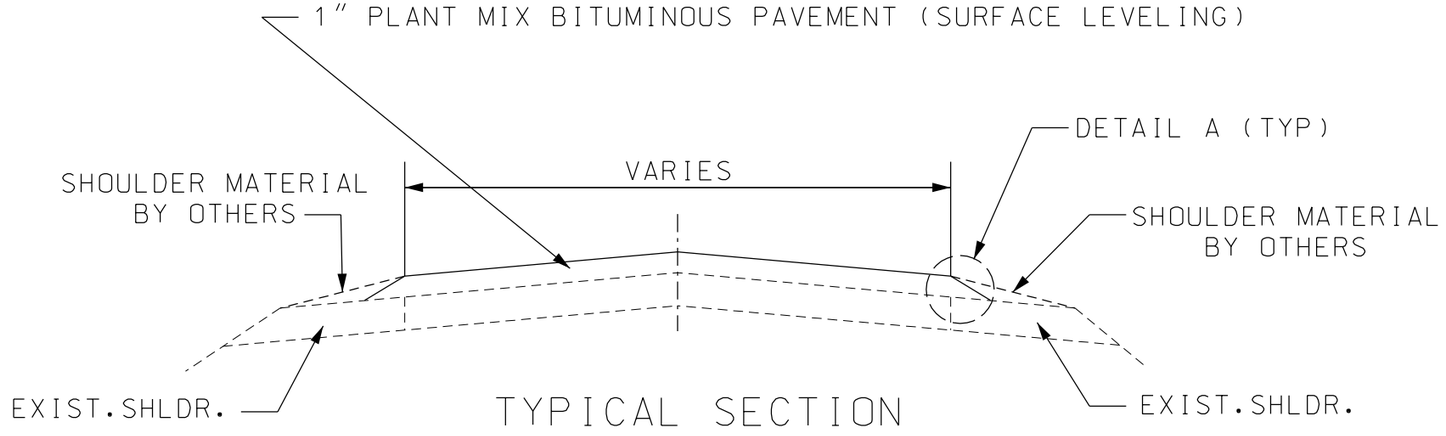

TYPICAL SECTION

NOTE: SURFACE PLACEMENT SHALL BE ONE PASS PER LANE
NO S.E. CORRECTION.

FINAL STRIPING BY OTHERS.

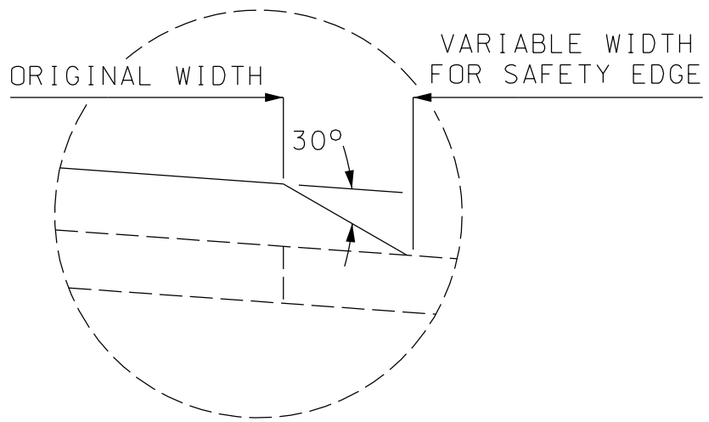

DETAIL A
SAFETY EDGE

TYPICAL SECTION

SHEET 1 OF 1

"THIS MEDIA SHOULD NOT BE CONSIDERED A CERTIFIED DOCUMENT."

DATE PREPARED	10/20/2015
ROUTE	STATE: MO
DISTRICT	SHEET NO.: 2
COUNTY	
JOB NO.	
CONTRACT ID.	
PROJECT NO.	
BRIDGE NO.	

NO.	DATE	DESCRIPTION

MISSOURI HIGHWAYS AND TRANSPORTATION COMMISSION
105 WEST CAPITOL
JEFFERSON CITY, MO 65102
1-888-ASK-MODOT (1-888-275-6636)

IF A SEAL IS PRESENT ON THIS SHEET IT HAS BEEN ELECTRONICALLY SEALED AND DATED.