Example Stream Crossing Profile

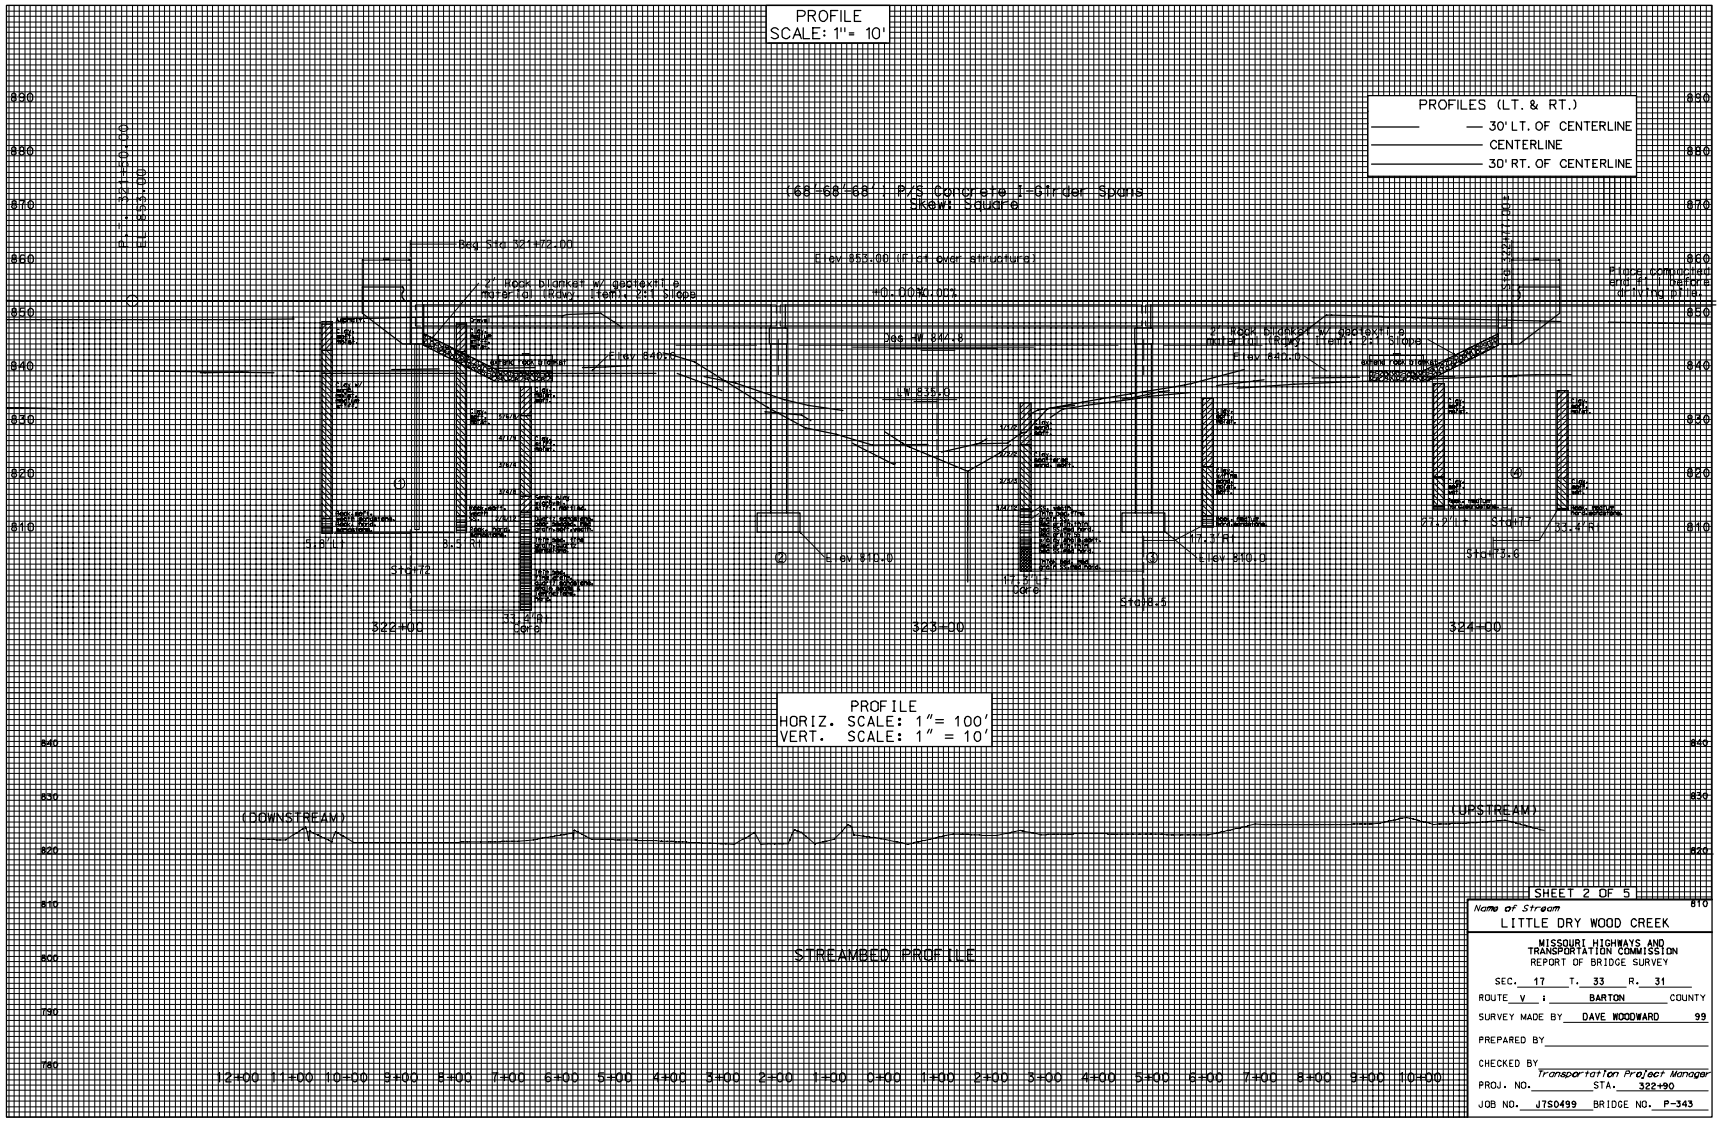
PROFILE
SCALE: 1"= 10'
PROFILES (LT. & RT.)
30' LT. OF CENTERLINE
CENTERLINE
30' RT. OF CENTERLINE
168'-68'-68' P/S Concrete I-Girder Spans
Skew: Square
Beg Sta: N21+72.00
Elev 855.00 ift ot over structure
Prior compaction and ft before driving piles
Elev 840.0
Elev 840.0
Elev 810.0
Elev 810.0
Elev 840.0
Elev 840.0
Slope
Slope
Slope