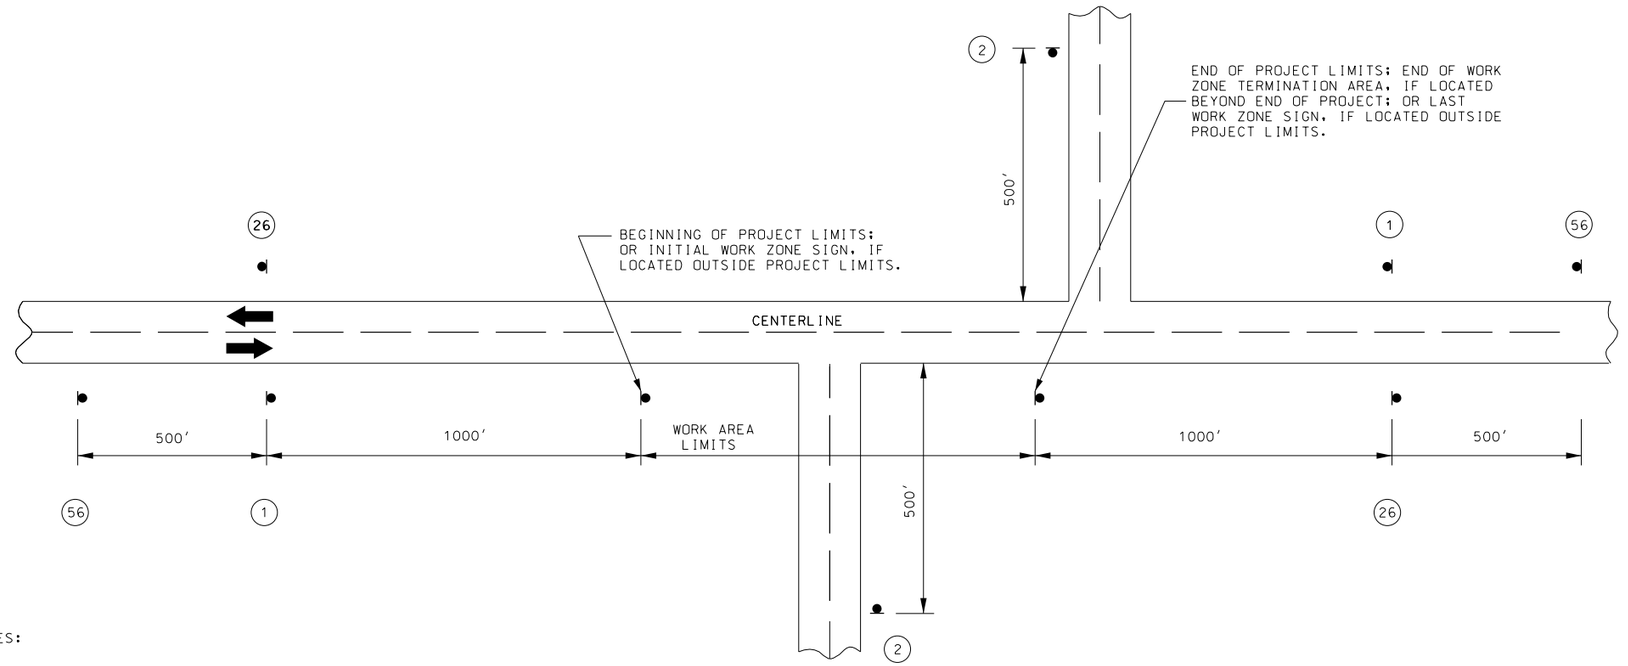

NOTES:

SIGN (1) IS ONLY USED ON PROJECT LENGTHS 2 MILES OR GREATER.

SIGN (26) MAY BE USED ON PROJECTS LESS THAN 2 MILES.

PROVIDE SIGNS IN EACH DIRECTION ON TWO-WAY HIGHWAY.

DISTANCE MAY BE ADJUSTED ACCORDING TO FIELD CONDITIONS.

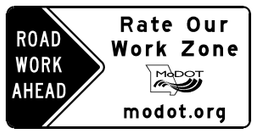

CONST-7-48

(56)

G020-2

(26)

G020-1

(1)

W020-1

(2)

TRAFFIC CONTROL

SHEET 1 OF 2

"THIS MEDIA SHOULD NOT BE CONSIDERED A CERTIFIED DOCUMENT."

DATE PREPARED 10/20/2015

ROUTE | STATE MO

DISTRICT | SHEET NO. 5

COUNTY

JOB NO.

CONTRACT ID.

PROJECT NO.

BRIDGE NO.

DESCRIPTION	DATE

MISSOURI HIGHWAYS AND TRANSPORTATION COMMISSION
105 WEST CAPITOL
JEFFERSON CITY, MO 65102
1-888-ASK-MODOT (1-888-275-6636)

IF A SEAL IS PRESENT ON THIS SHEET IT HAS BEEN ELECTRONICALLY SEALED AND DATED.

REV.