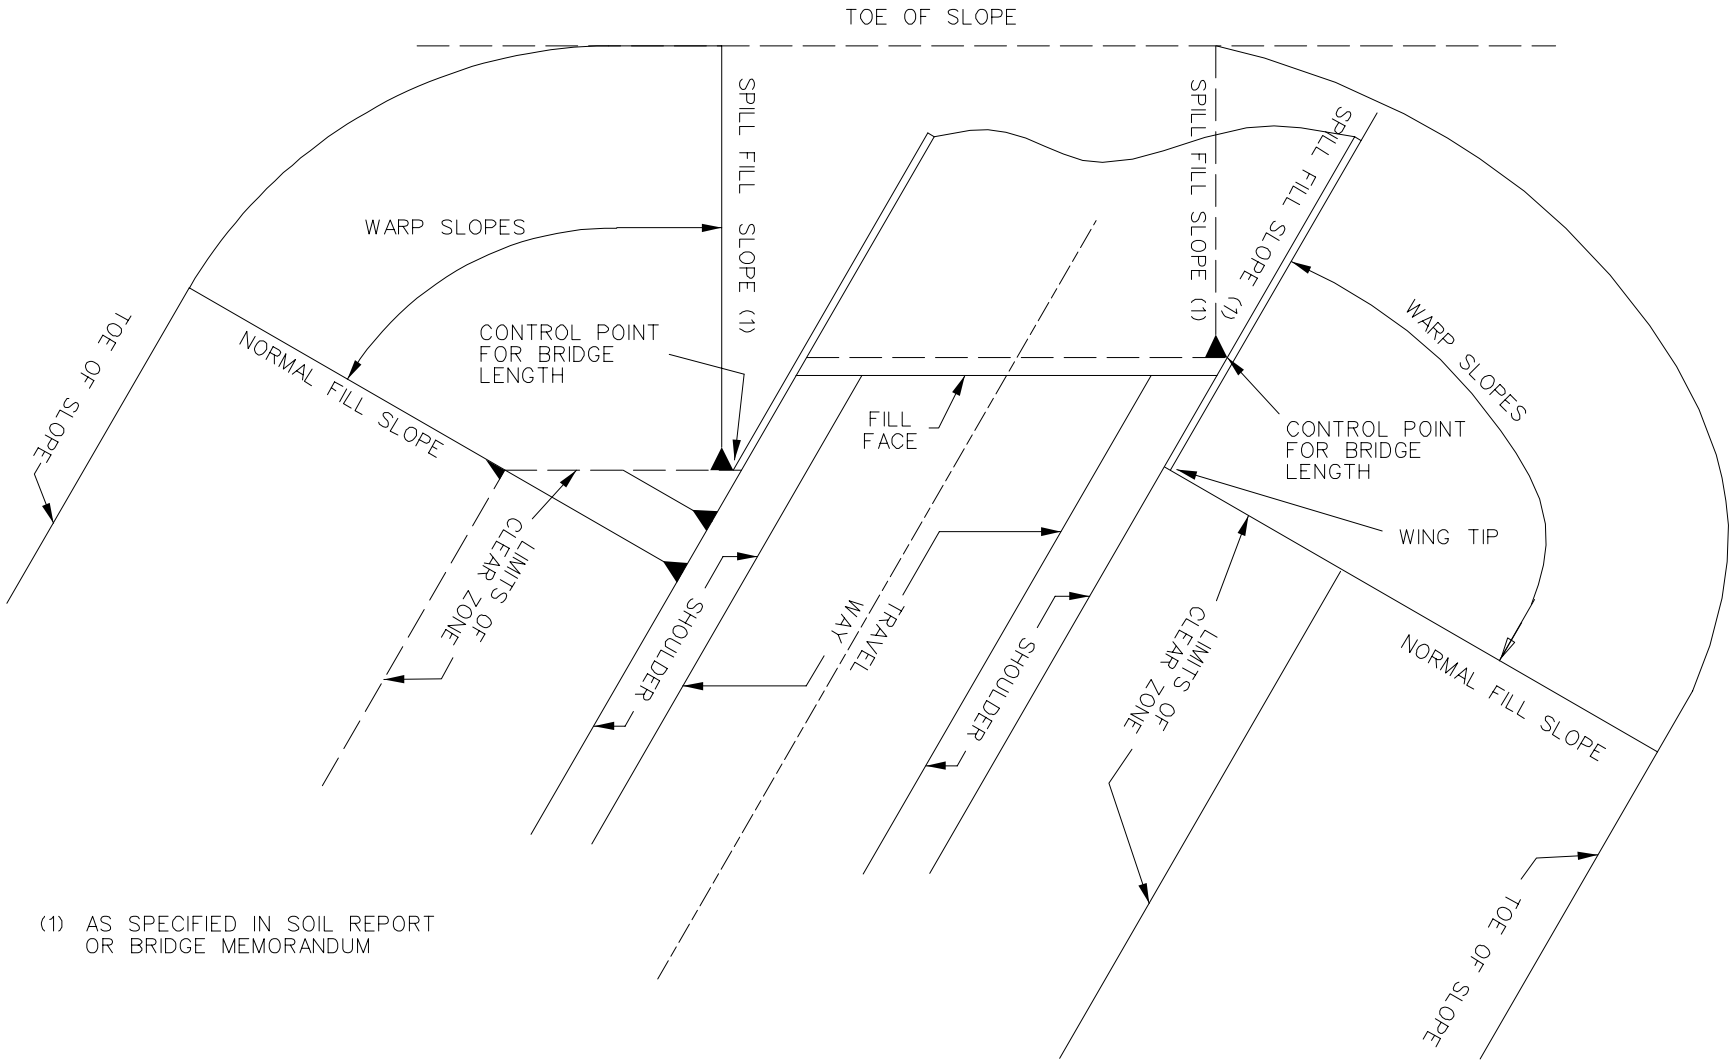

(1) AS SPECIFIED IN SOIL REPORT OR BRIDGE MEMORANDUM