* OPTIONAL

** "WRONG WAY" SIGN MAY BE USED AS A SUPPLEMENT TO THE "DO NOT ENTER" SIGN

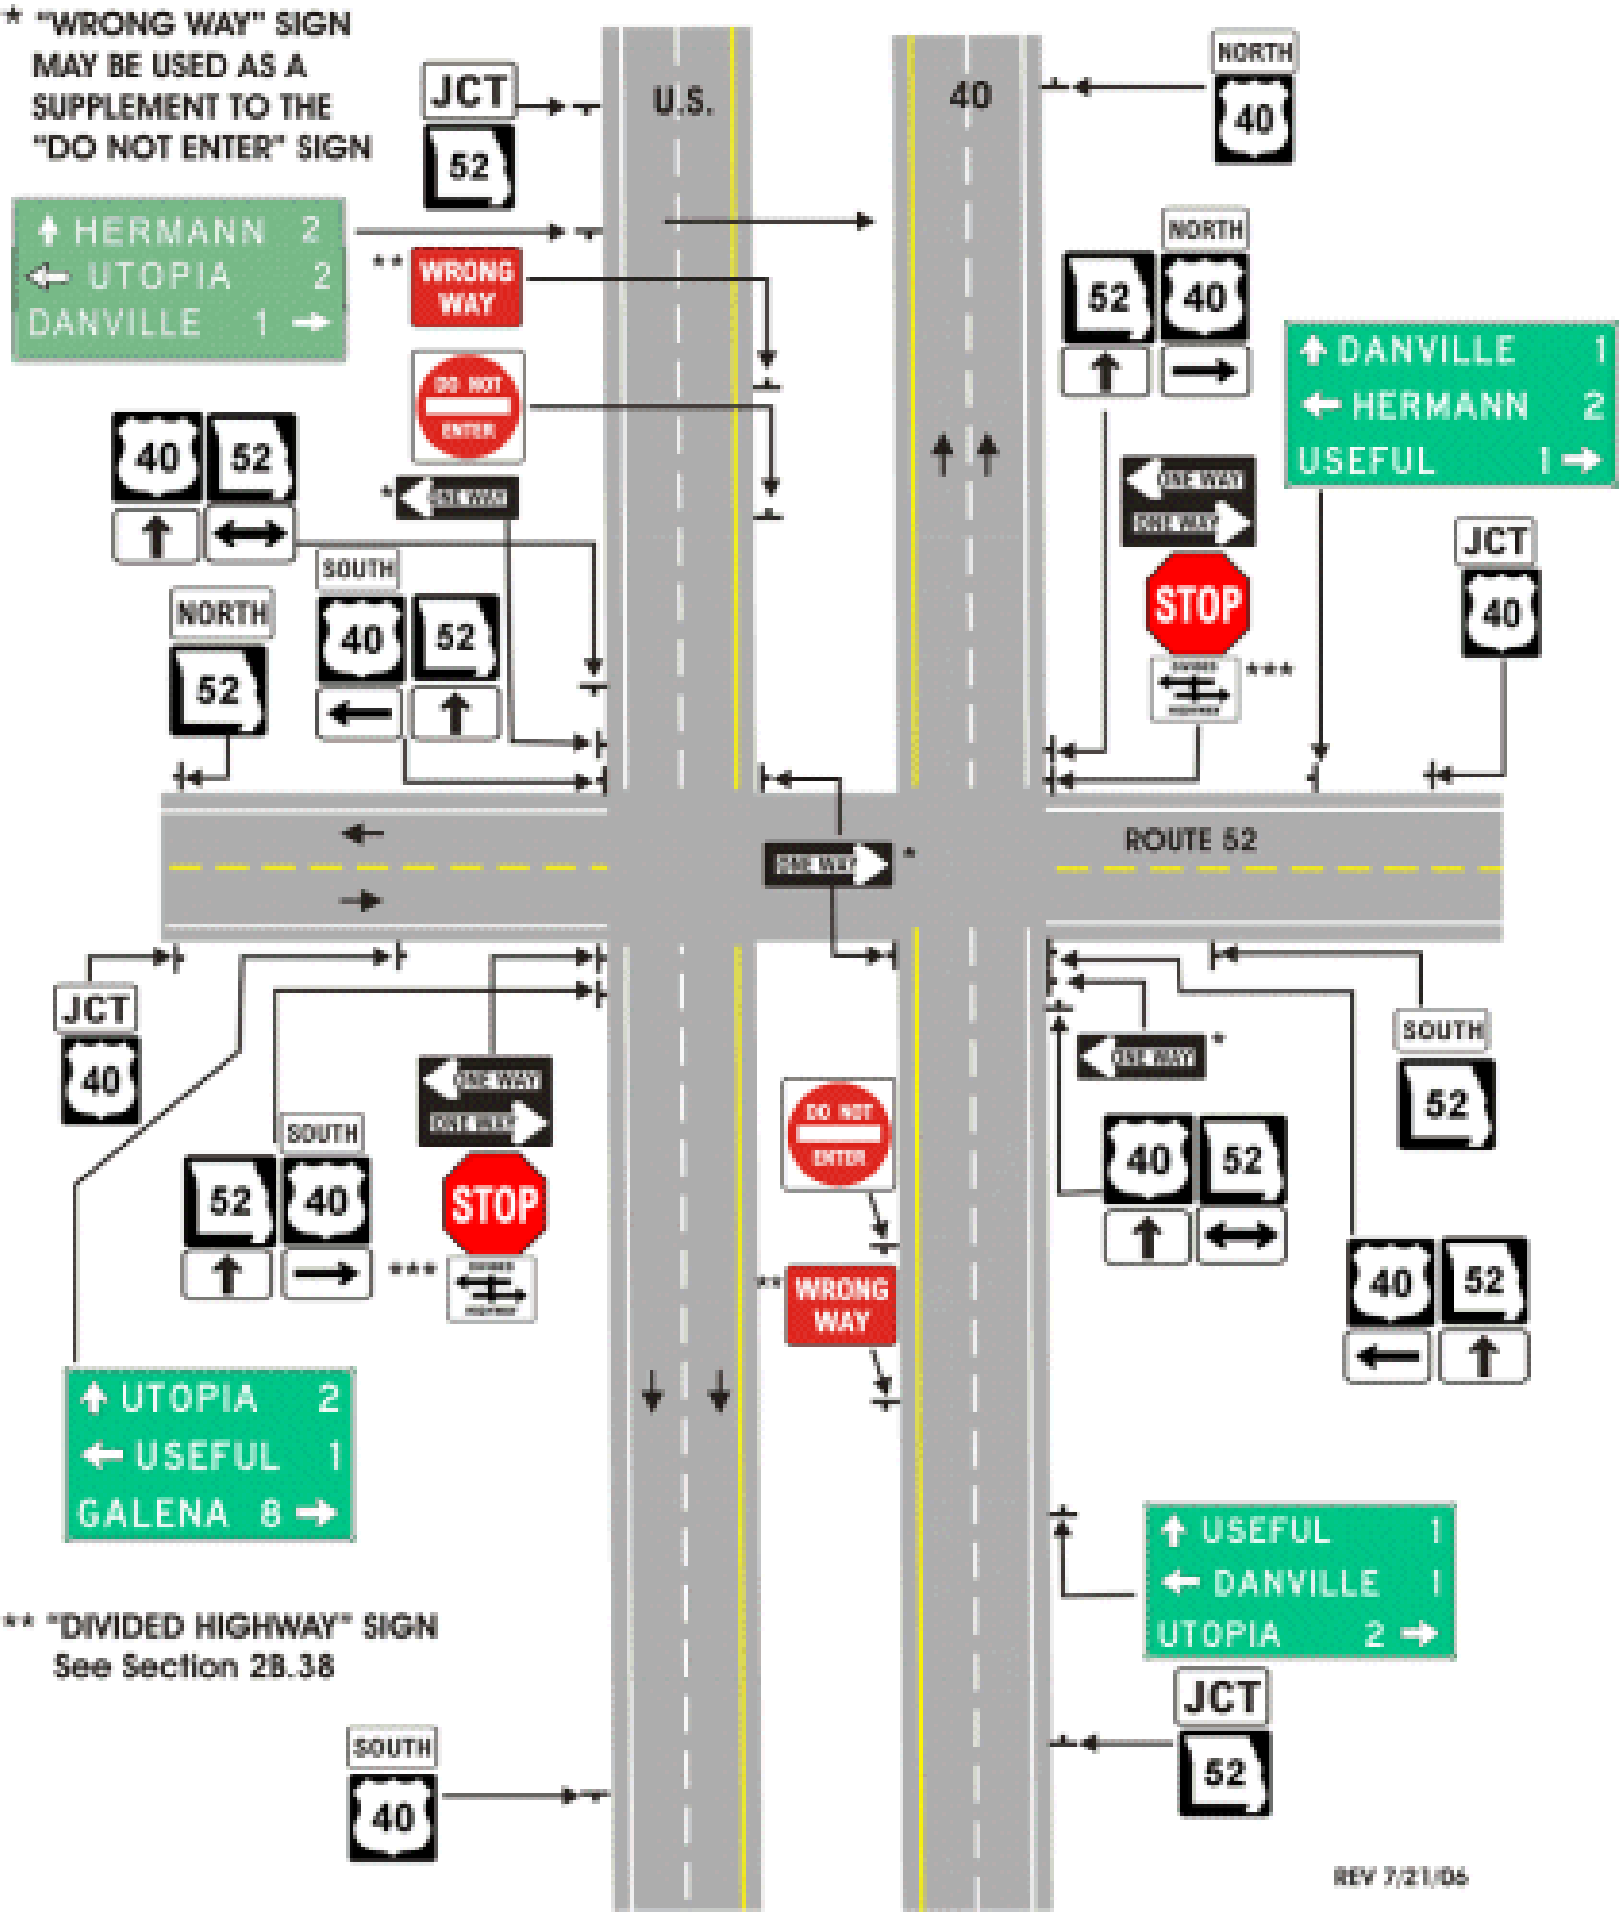

*** "DIVIDED HIGHWAY" SIGN
See Section 28.38

REV 7/21/06